CONCORD TOWNSHIP
MIAMI COUNTY, OHIO

SECTION 33 TOWN 5 RANGE 6
SOUTHWEST QUARTER

PARCEL ID NUMBER
C06-_____

PLAT 33C

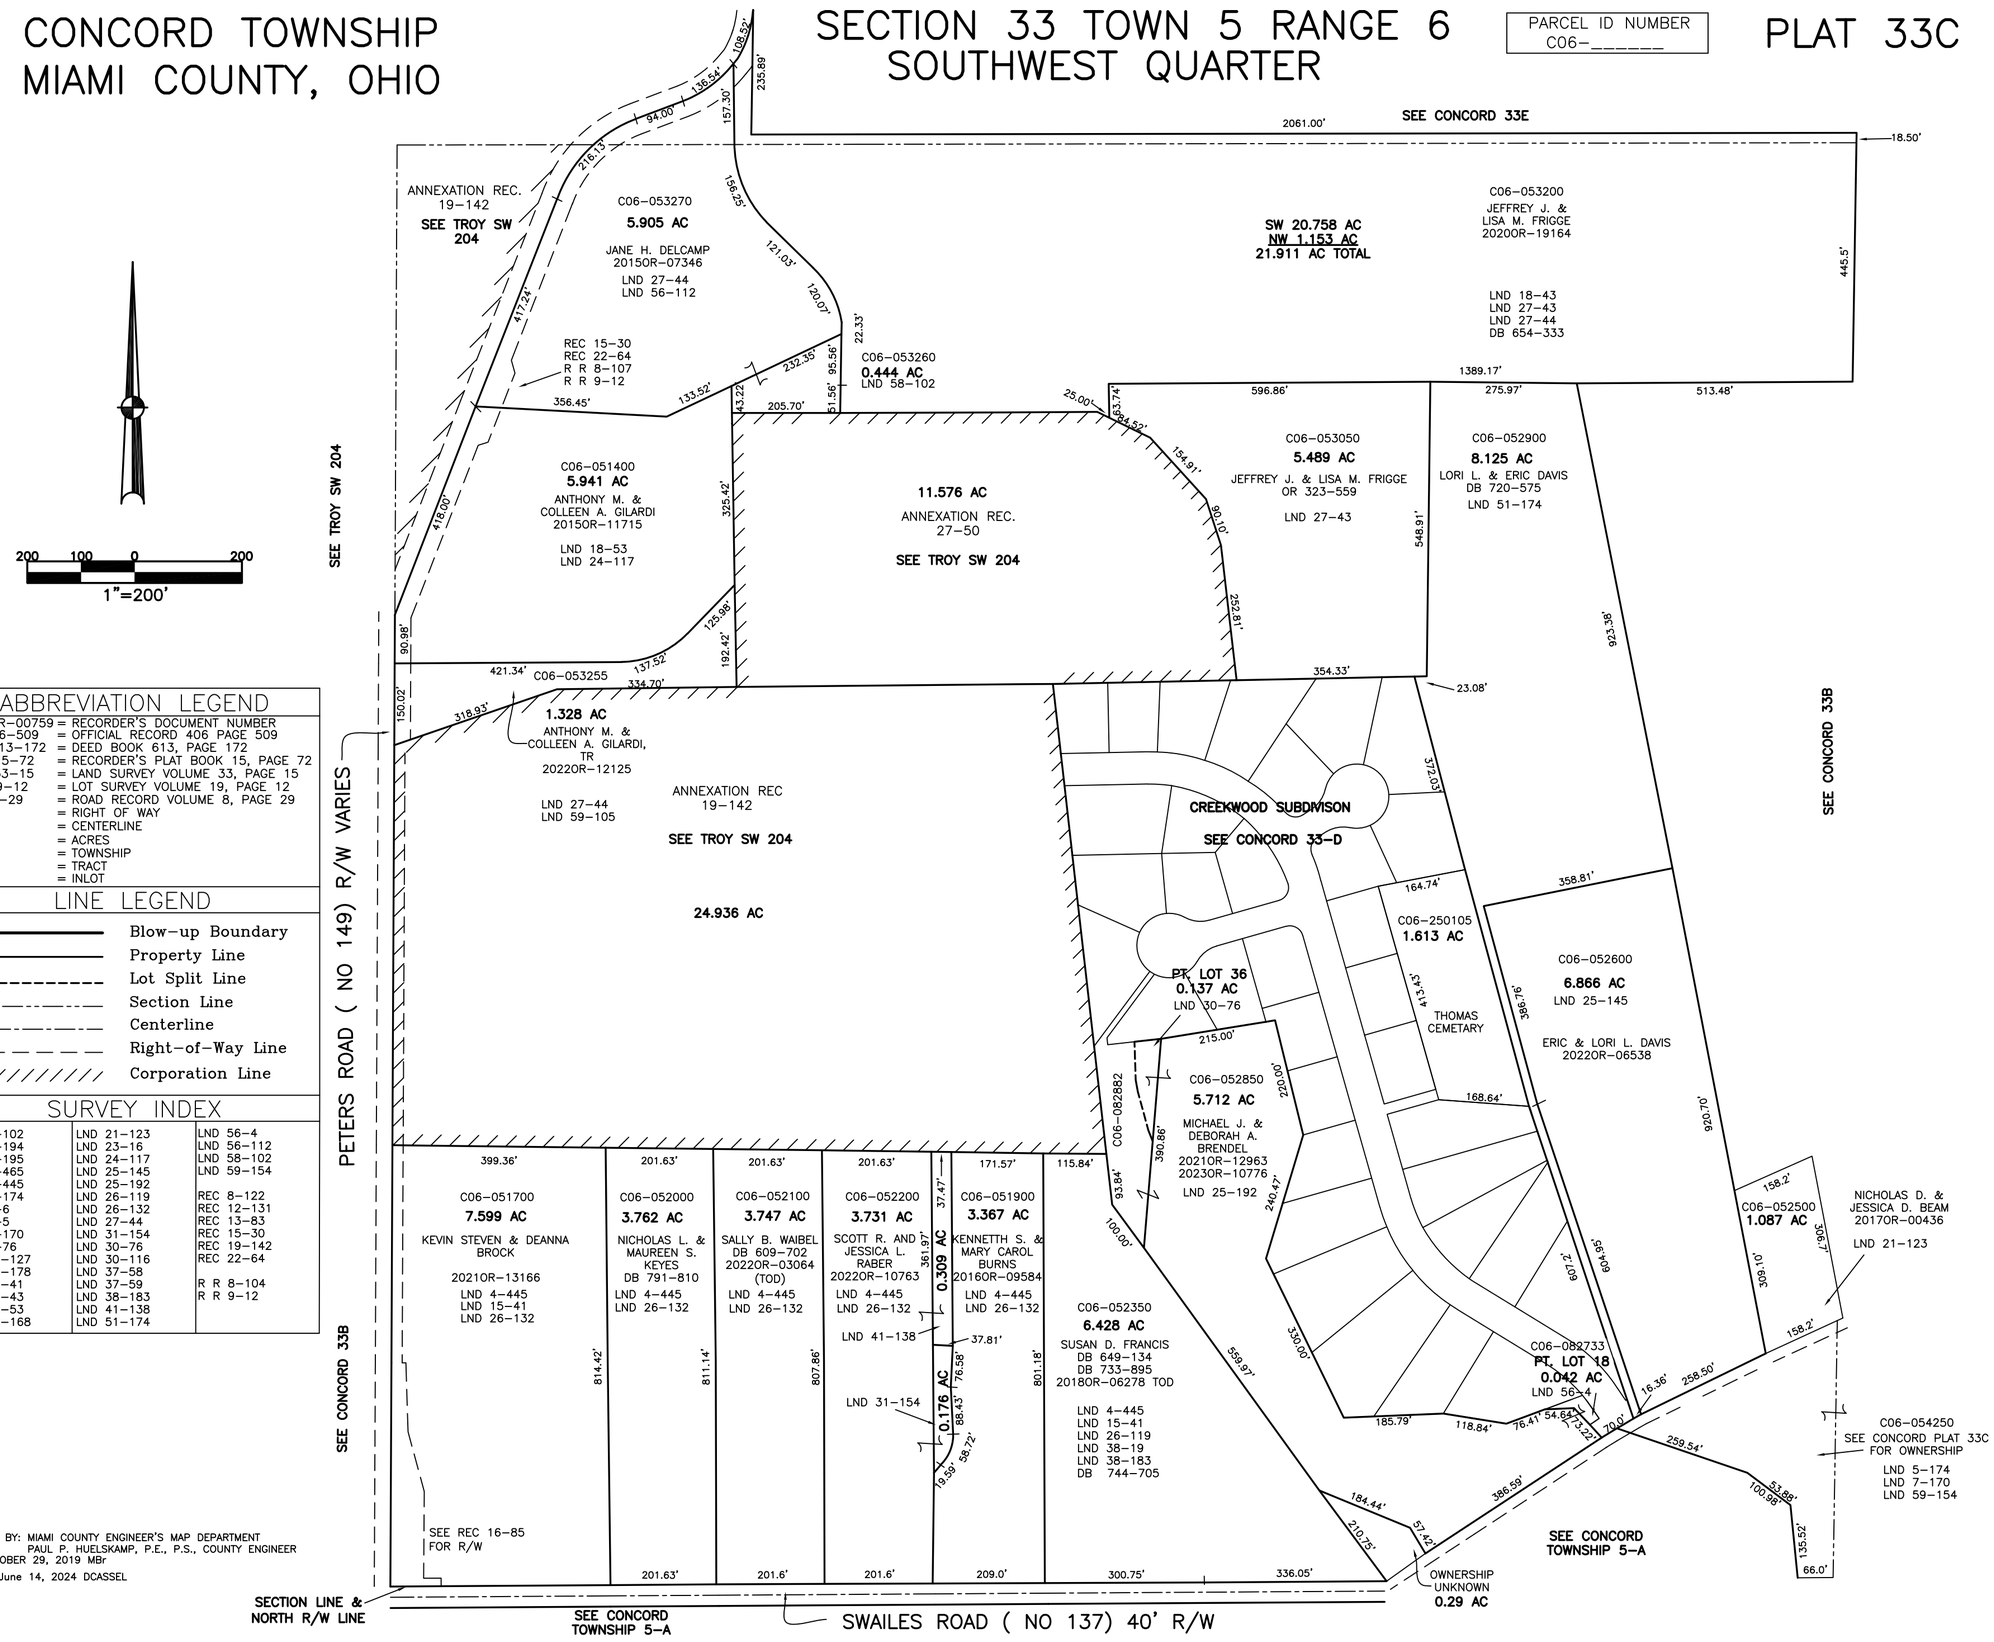

ABBREVIATION LEGEND

2014OR-00759	= RECORDER'S DOCUMENT NUMBER
OR 406-509	= OFFICIAL RECORD 406 PAGE 509
D.B. 613-172	= DEED BOOK 613, PAGE 172
REC. 15-72	= RECORDER'S PLAT BOOK 15, PAGE 72
LND. 33-15	= LAND SURVEY VOLUME 33, PAGE 15
LOT 19-12	= LOT SURVEY VOLUME 19, PAGE 12
R.R. 8-29	= ROAD RECORD VOLUME 8, PAGE 29
R/W	= RIGHT OF WAY
℄	= CENTERLINE
AC.	= ACRES
TWP.	= TOWNSHIP
TR.	= TRACT
IL	= INLOT

LINE LEGEND

- Blow-up Boundary
- Property Line
- Lot Split Line
- Section Line
- Centerline
- Right-of-Way Line
- Corporation Line

SURVEY INDEX

LND 3-102	LND 21-123	LND 56-4
LND 3-194	LND 23-16	LND 56-112
LND 3-195	LND 24-117	LND 58-102
LND 3-465	LND 25-145	LND 59-154
LND 4-445	LND 25-192	
LND 5-174	LND 26-119	REC 8-122
LND 6-6	LND 26-132	REC 12-131
LND 7-5	LND 27-44	REC 13-83
LND 7-170	LND 31-154	REC 15-30
LND 8-76	LND 30-76	REC 19-142
LND 12-127	LND 30-116	REC 22-64
LND 13-178	LND 37-58	
LND 15-41	LND 37-59	R R 8-104
LND 18-43	LND 38-183	R R 9-12
LND 18-53	LND 41-138	
LND 20-168	LND 51-174	

PREPARED BY: MIAMI COUNTY ENGINEER'S MAP DEPARTMENT
PAUL P. HUELSKAMP, P.E., P.S., COUNTY ENGINEER
DATE: OCTOBER 29, 2019 MBr
REVISED: June 14, 2024 DCASSEL