MONROE TWP. MIAMI COUNTY, OHIO

SECTION 30 TOWN 4 RANGE 6

S.E. QUARTER

PLAT 26–B

PARCEL NUMBER
G12–_____

200 100 0 200
1"=200'

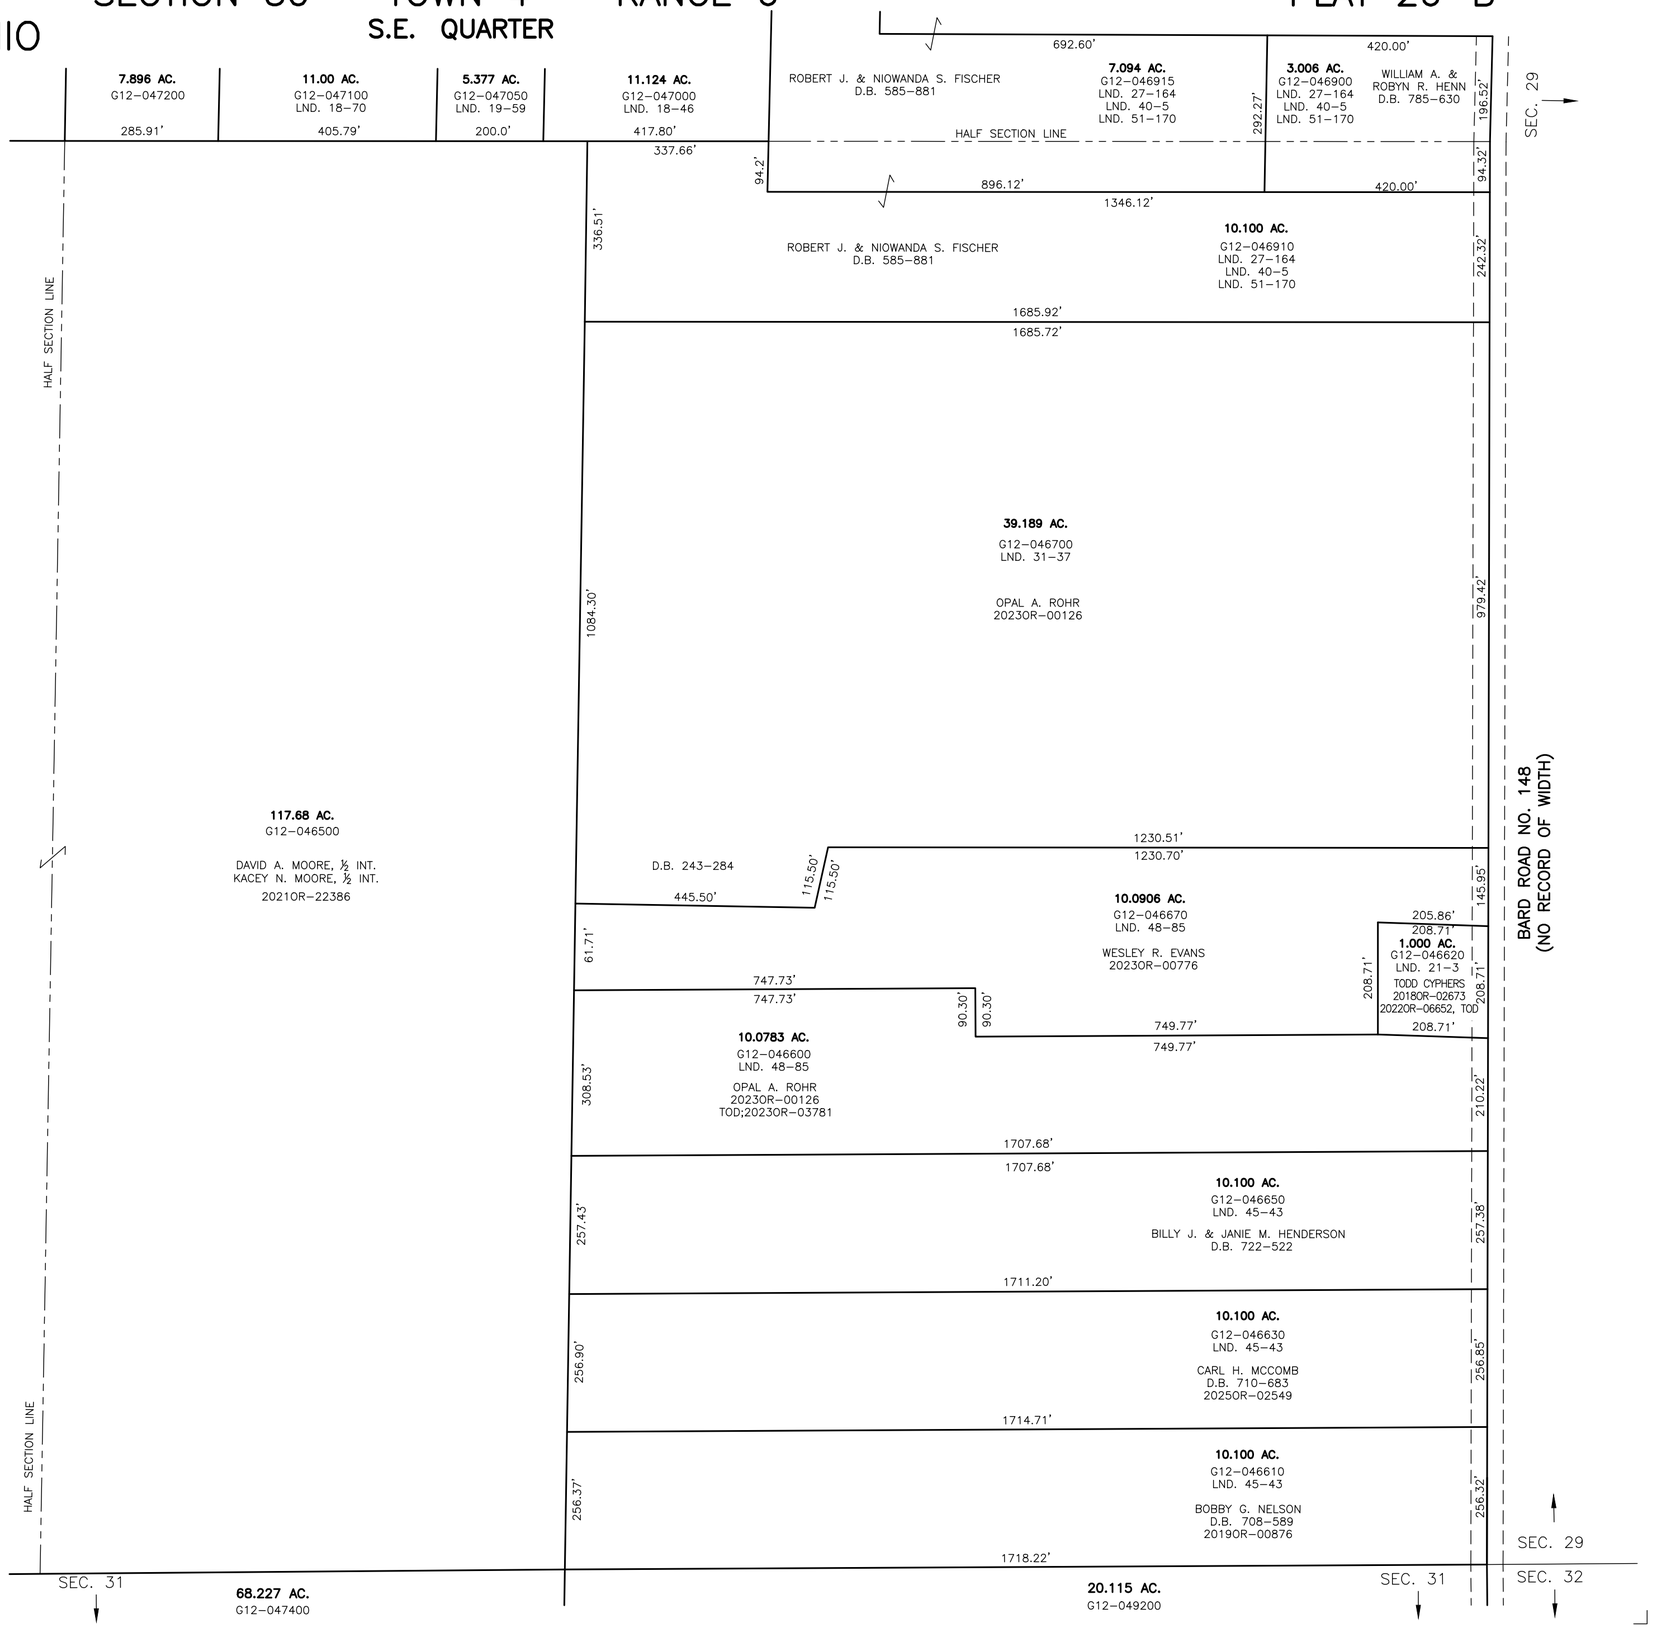

ABBREVIATION LEGEND

20140R–00759	= RECORDER'S DOCUMENT NUMBER
OR 406–509	= OFFICIAL RECORD 406 PAGE 509
D.B. 613–172	= DEED BOOK 613, PAGE 172
REC. 15–72	= RECORDER'S PLAT BOOK 15, PAGE 72
LND. 33–15	= LAND SURVEY VOLUME 33, PAGE 15
LOT 19–12	= LOT SURVEY VOLUME 19, PAGE 12
R.R. 8–29	= ROAD RECORD VOLUME 8, PAGE 29
R/W	= RIGHT OF WAY
℄	= CENTERLINE
AC.	= ACRES
TWP.	= TOWNSHIP
TR.	= TRACT
IL	= INLOT
(1)	= LOT CREATED BY RECORDER'S PLAT

LINE LEGEND

- Blow–up Boundary
- Property Line
- Lot Split Line
- Section Line
- Centerline
- Right–of–Way Line
- Corporation Line

SURVEY INDEX

LND. 21-3	
LND. 27-164	
LND. 31-37	
LND. 45-43	
LND. 48-85	

PREPARED BY: MIAMI COUNTY ENGINEER'S MAP DEPARTMENT
PAUL P. HUELSKAMP, P.E., P.S., COUNTY ENGINEER

DATE: June 7, 2021 RTACKETT

REVISED: March 18, 2025 APALMER