SECTION 24, 25

TOWN 7

RANGE 5

CITY OF TROY
MIAMI COUNTY, OHIO

PLAT SW 203

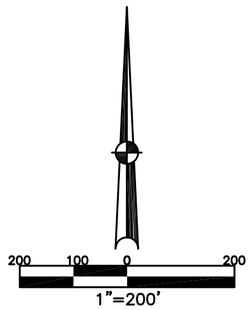

ABBREVIATION LEGEND

20140R–07759	= RECORDER'S DOCUMENT NUMBER
OR 101–964	= OFFICIAL RECORD 101 PAGE 964
D.B. 613–172	= DEED BOOK 613, PAGE 172
REC. 15–72	= RECORDER'S PLAT BOOK 15, PAGE 72
LND. 33–15	= LAND SURVEY VOLUME 33, PAGE 15
LOT 19–12	= LOT SURVEY VOLUME 19, PAGE 12
R.R. 8–29	= ROAD RECORD VOLUME 8, PAGE 29
R/W	= RIGHT OF WAY
℄	= CENTERLINE
AC.	= ACRES
TWP.	= TOWNSHIP
TR.	= TRACT
IL	= INLOT

LINE LEGEND

- Blow–up Boundary
- Property Line
- Lot Split Line
- Section Line
- Centerline
- Right–of–Way Line
- Corporation Line

SURVEY INDEX

LND. 22–56 LND. 28–185 LND. 31–43 LND. 36–164 LND. 56–139 LND. 57–114 LND. 58–11 LND. 58–87	REC. 19–133 ANNEXATION TO TROY REC. 22–5 ANNEXATION TO TROY	REC. 23–100 REC. 24–96 REC. 25–58 REC. 26–30 REC. 26–64 REC. 27–3 REC. 27–6

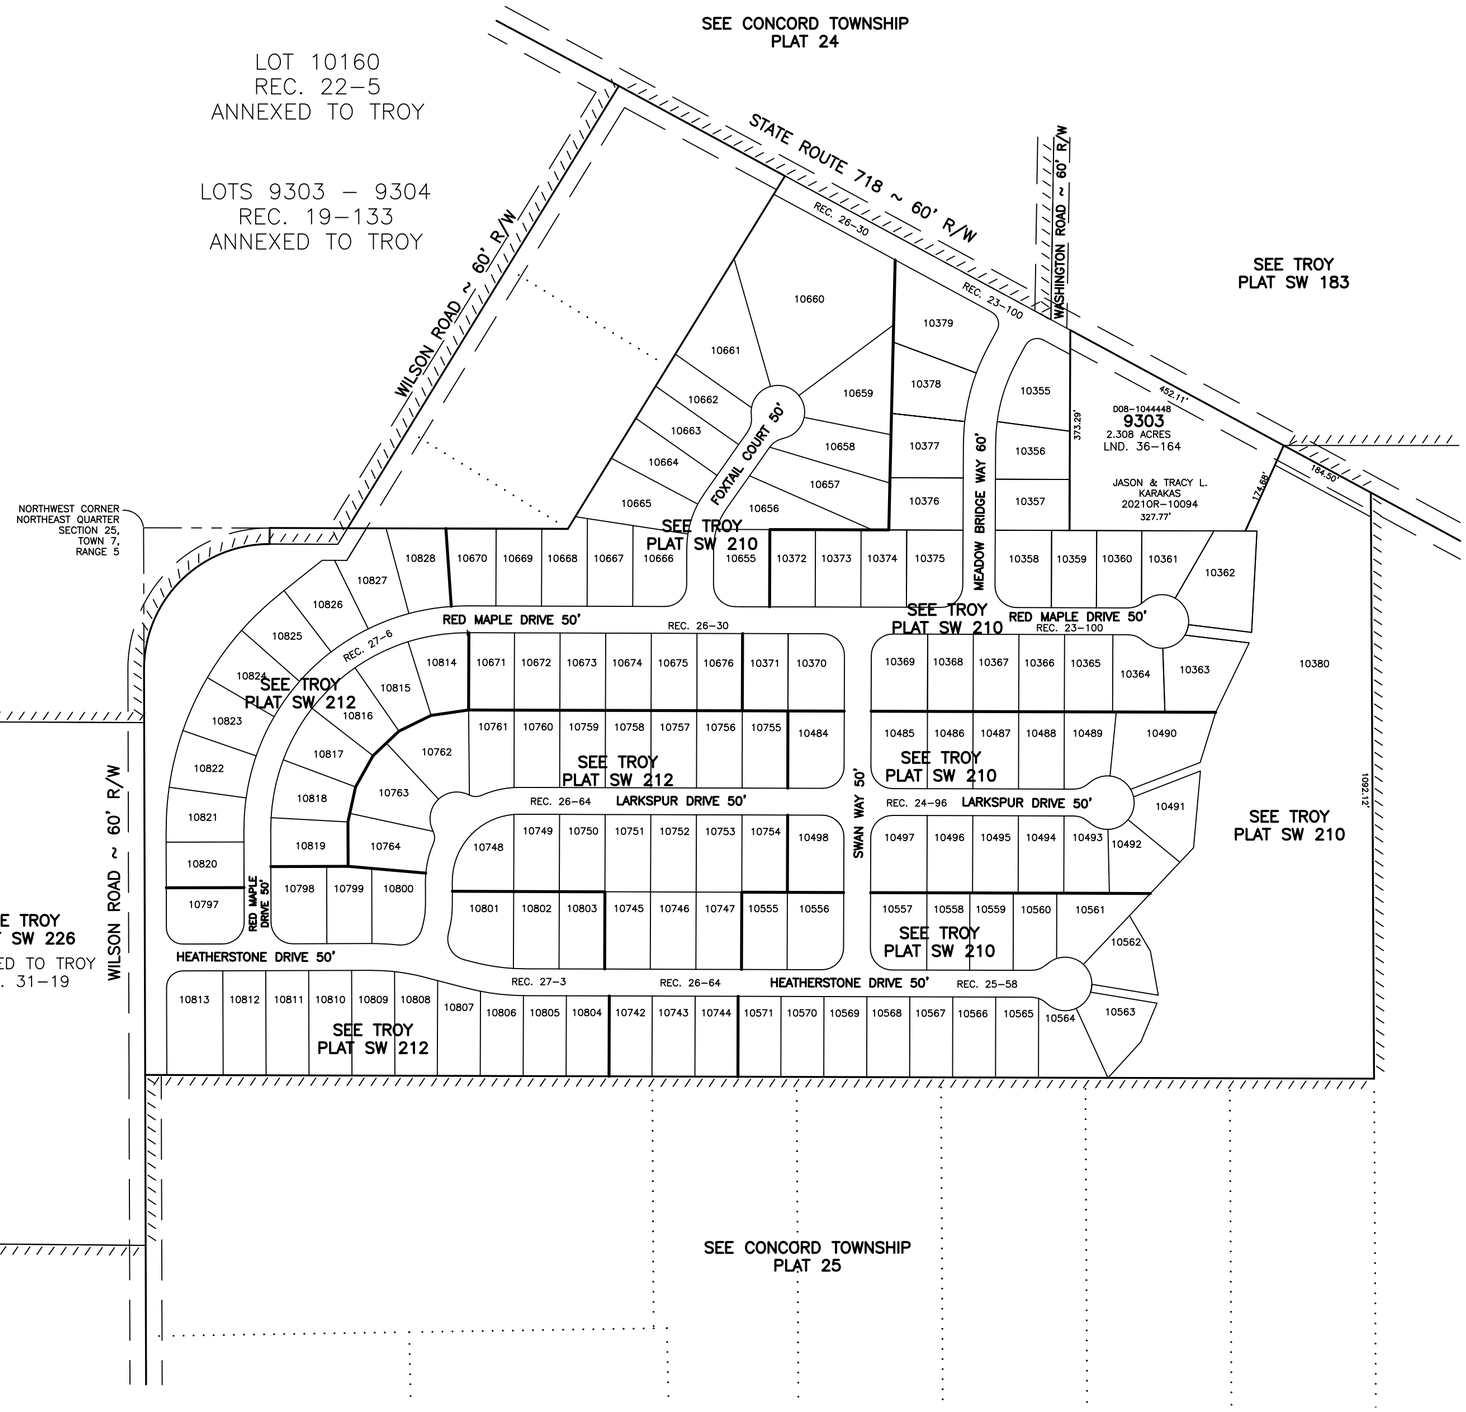

PREPARED BY: MIAMI COUNTY ENGINEER'S MAP DEPARTMENT
PAUL P. HUELSKAMP, P.E., P.S., COUNTY ENGINEER
DATE: JULY 2002

REVISED: April 10, 2025 MSTORMS